LAKE AVENUE STREETSCAPE IMPROVEMENTS Mon, May 2, 2016 (8:07)

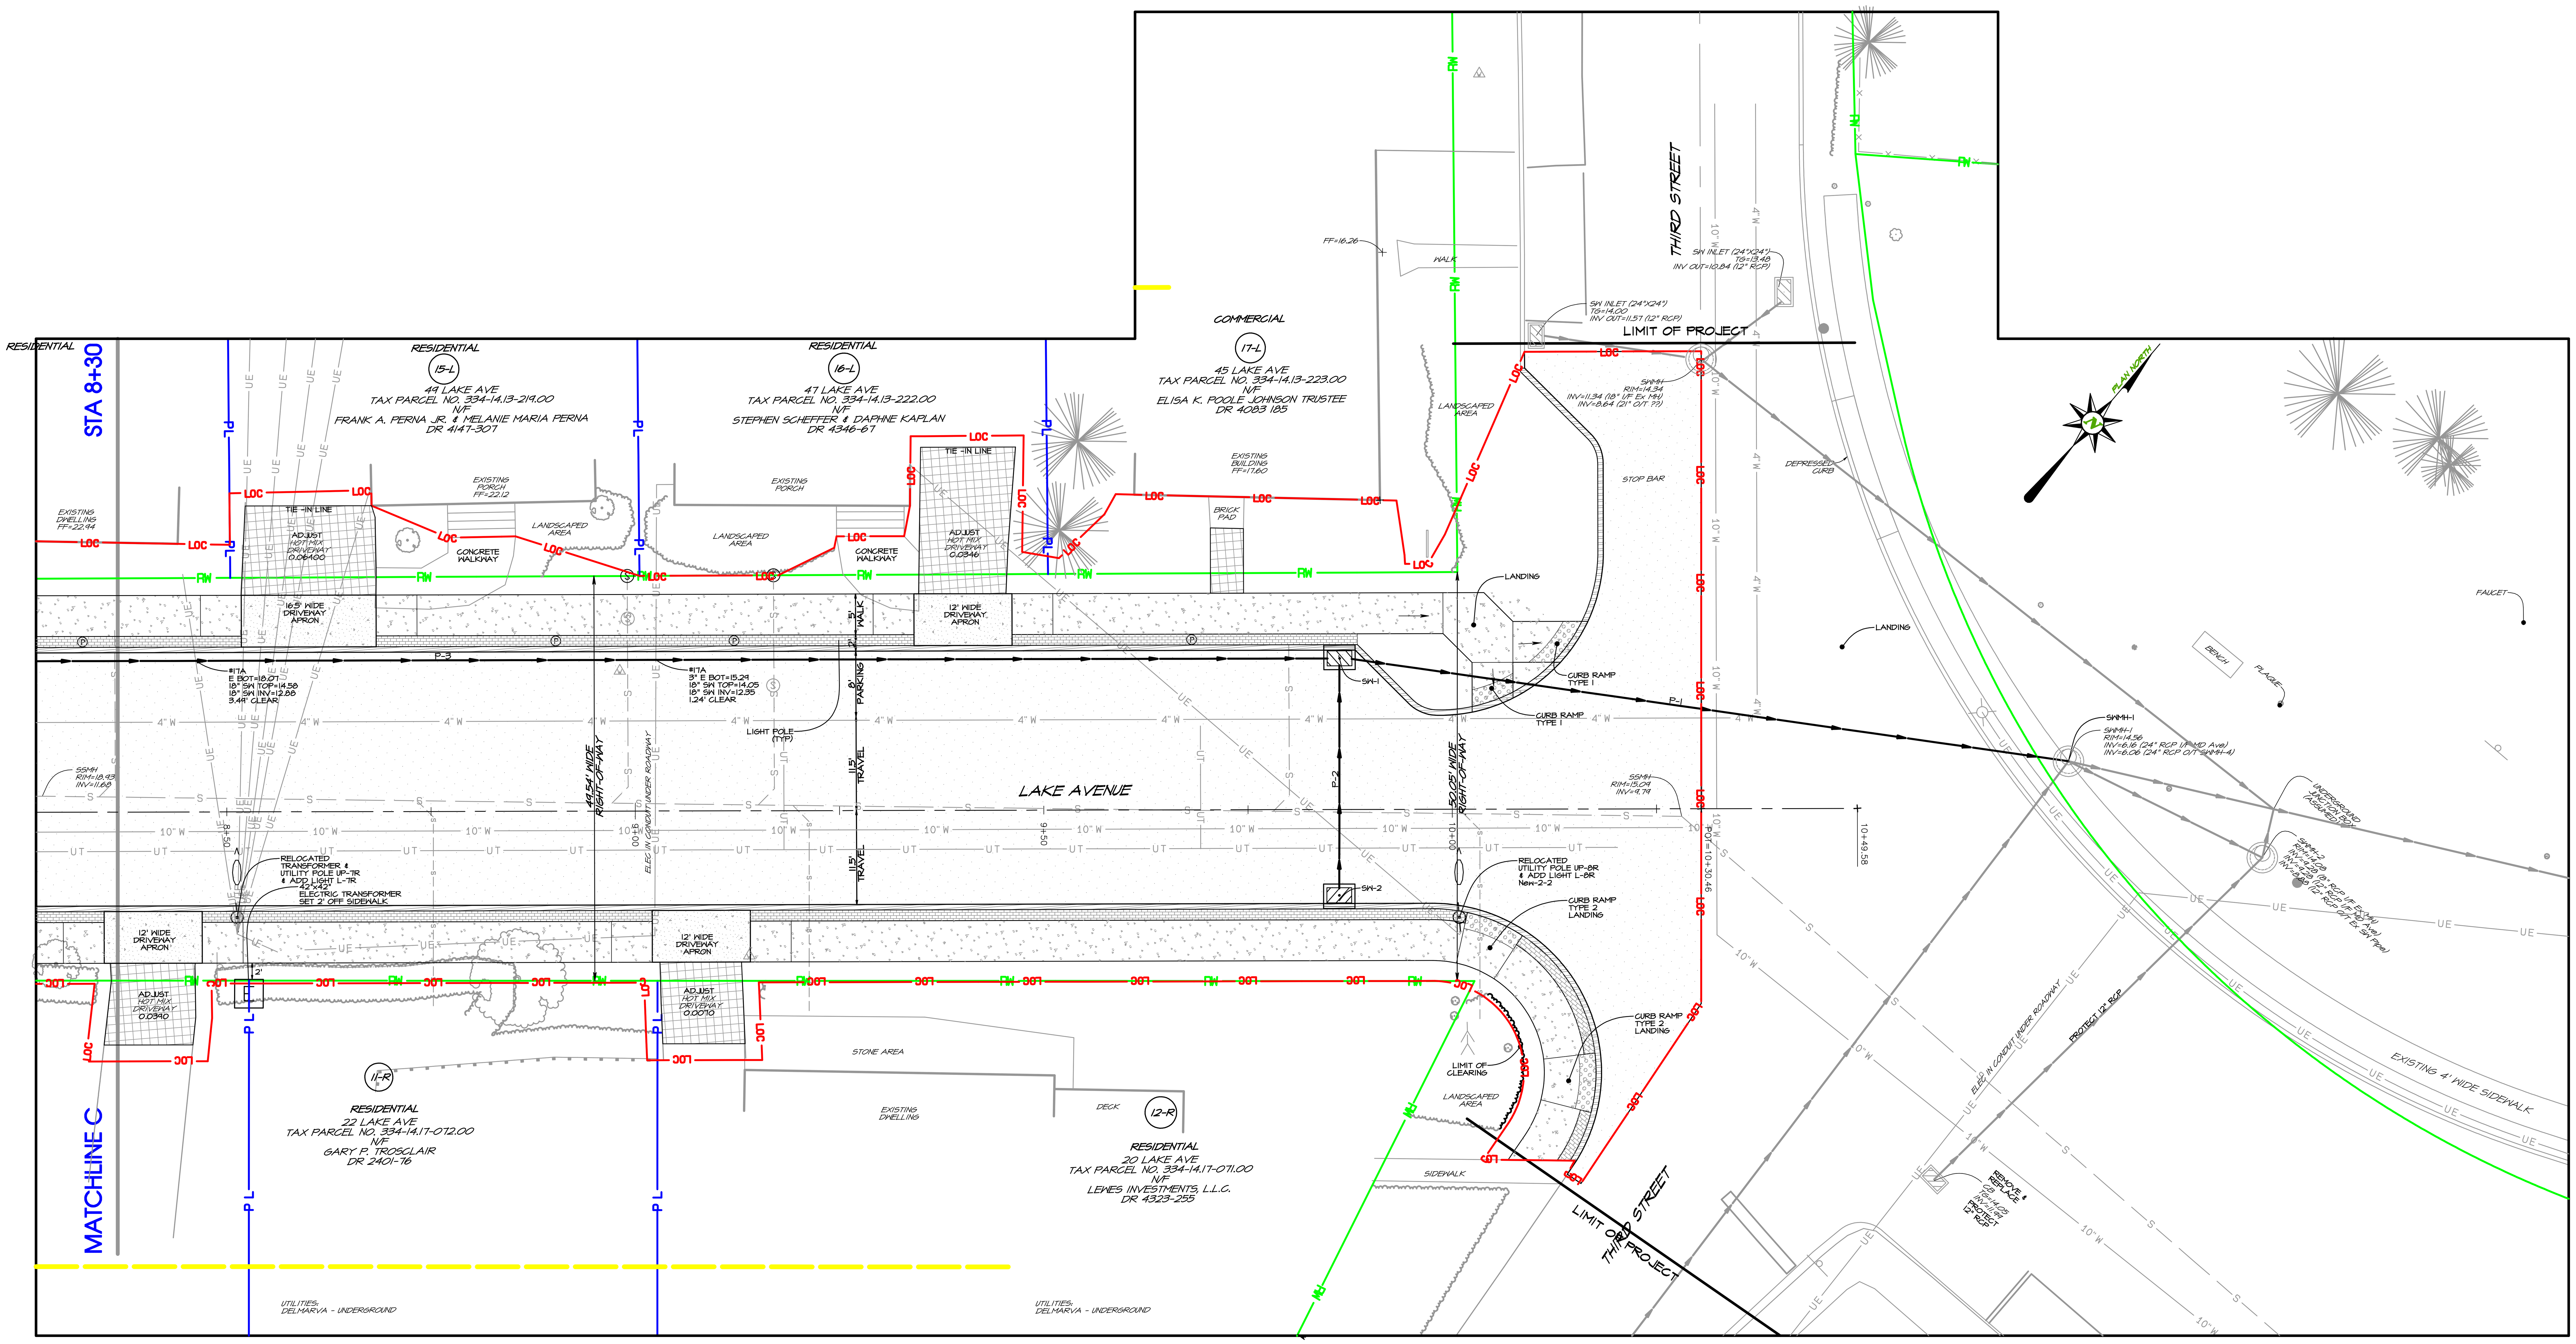

OWNER/APPLICANT:
CITY OF REHOBOTH BEACH
229 Rehoboth Avenue
Rehoboth Beach, DE 19971
Phone: 302.227.4641
Fax: 302.227.4643

PHASE 1
100% PLANS

APPROVED BY: J.H.L. | DESIGNED BY: J.C.W. | DRAWN BY: J.C.W. | LAYER LIST: B-13

SCALE IN FEET (1" = 10')

ONLY PLANS INCORPORATING A RAISED OR STAMPED PROFESSIONAL SEAL ARE CONSIDERED TO BE OFFICIAL AND RELIED UPON BY THE USER. THIS PLAN HAS BEEN PREPARED SPECIFICALLY FOR THE CLIENT AND PROJECT DESIGNATED HEREON. ANY MODIFICATION, REVISION, DUPLICATION OR USE WITHOUT WRITTEN CONSENT OF KERCHER ENGINEERING, INC. IS PROHIBITED BY LAW.

© COPYRIGHT 2016 KERCHER ENGINEERING, INC. ALL RIGHTS RESERVED

JEFFREY C. WILLIAMS LICENSE No. 13928 DELAWARE PROFESSIONAL ENGINEER

FINAL PLAN
CONSTRUCTION PLAN: STA 8+30 – STA 10+50
LAKE AVENUE STREETSCAPE IMPROVEMENTS
CITY OF REHOBOTH BEACH – SUSSEX COUNTY – DELAWARE

KEI
KERCHER ENGINEERING, INC.
ENGINEERS • PLANNERS • SURVEYORS
254 CHAPMAN ROAD, SUITE 202 – NEWARK, DELAWARE 19702
302.894.1098 (Voice) 302.894.1099 (Fax) www.Kercherei.com

JOB No: 12-0306M
PLAN DATE: March 26, 2012
SHEET No.: 13 of 27

LAKE AVENUE STREETSCAPE IMPROVEMENTS Mon, May 2, 2016 (8:07)